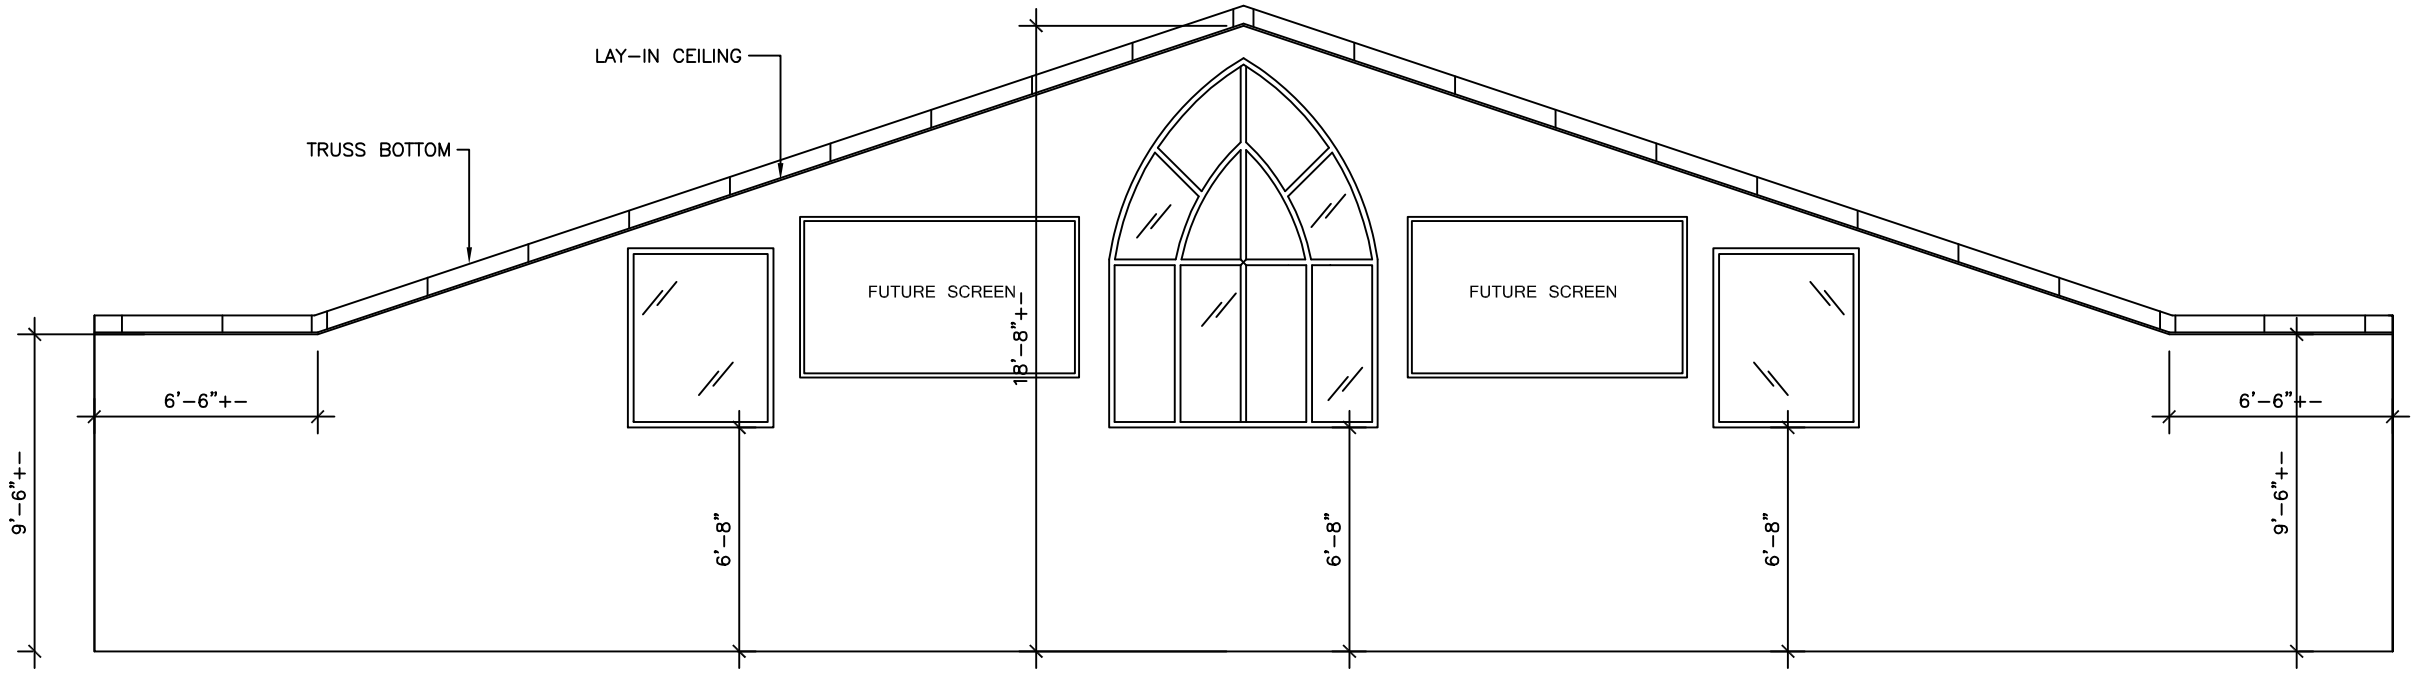

NORTH WALL INTERIOR ELEVATION

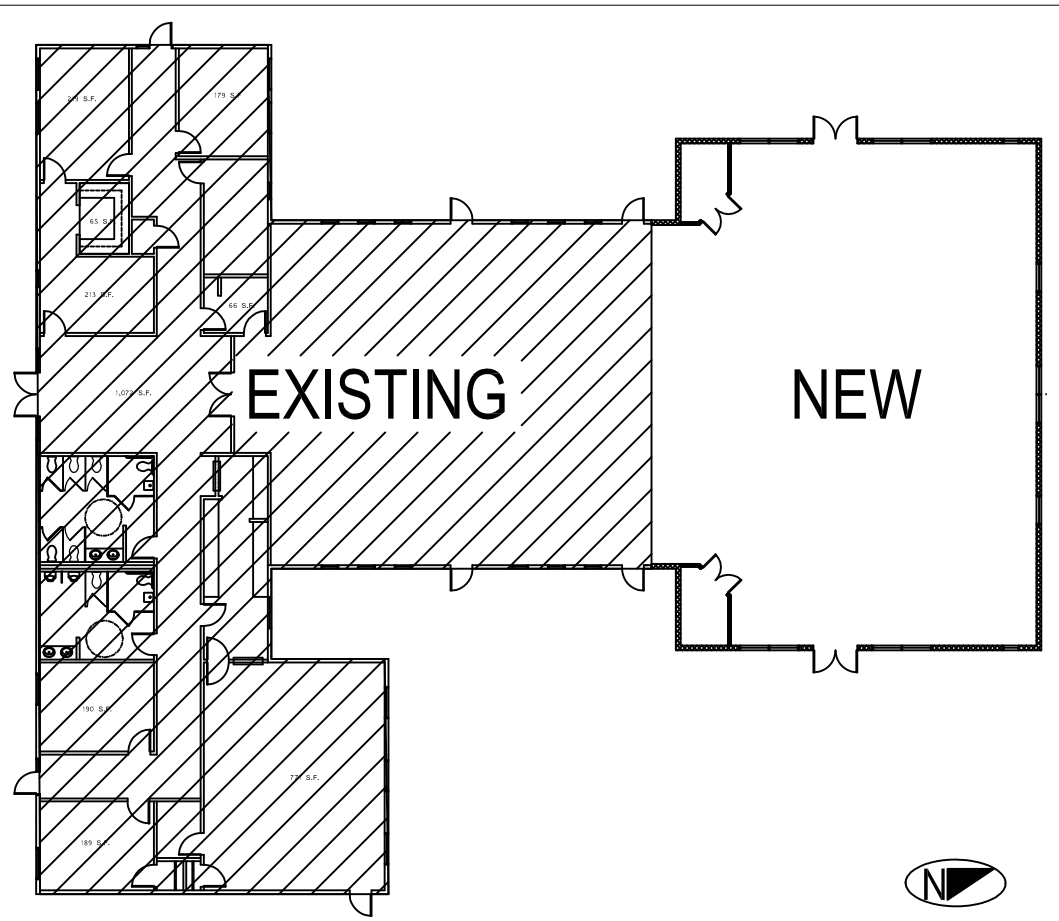

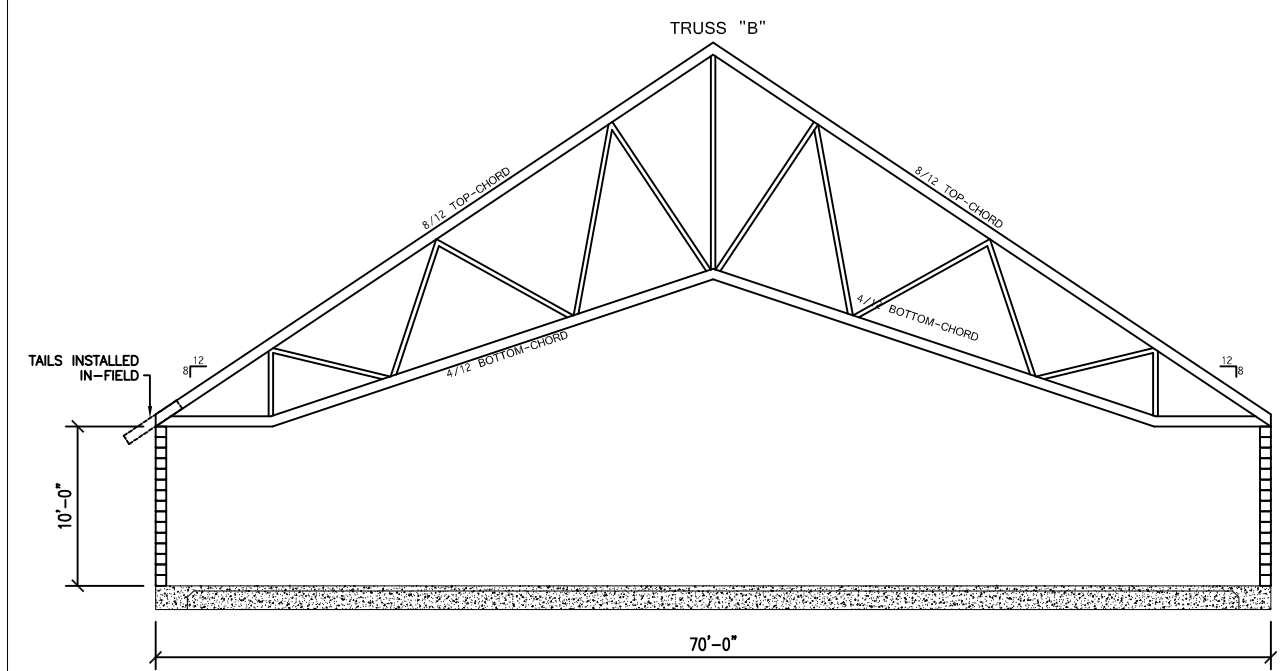

Lic. No.: CGCO 8270
Professional, Experienced Builders
4940 Lakewood Ranch Blvd. Sarasota, FL 34240
P: 941.365.1145 F: 941.365.7942
www.tomweisellconstruction.com

Project Information

LIVING LORD
LUTHERAN CHURCH

11120 SR 70
BRADENTON, FL 34202

Drawing Title

MISC. DETAILS

OSBORN SHARP ASSOCIATES
2477 Stickney Point Rd.
Sarasota, Fl 34231
Ph: 941.922.5666

W. T. OSBORN
AR- 0006998

Submittals

	Issued For	Date
☑	review	3/19/09
☐	record	
☐	use	
☑	permit	6/6/09
☐	other:	

Revisions

No	Description	Date

Control

designed	SMH
drawn	
checked	
scale	

Sheet No.

S2.1