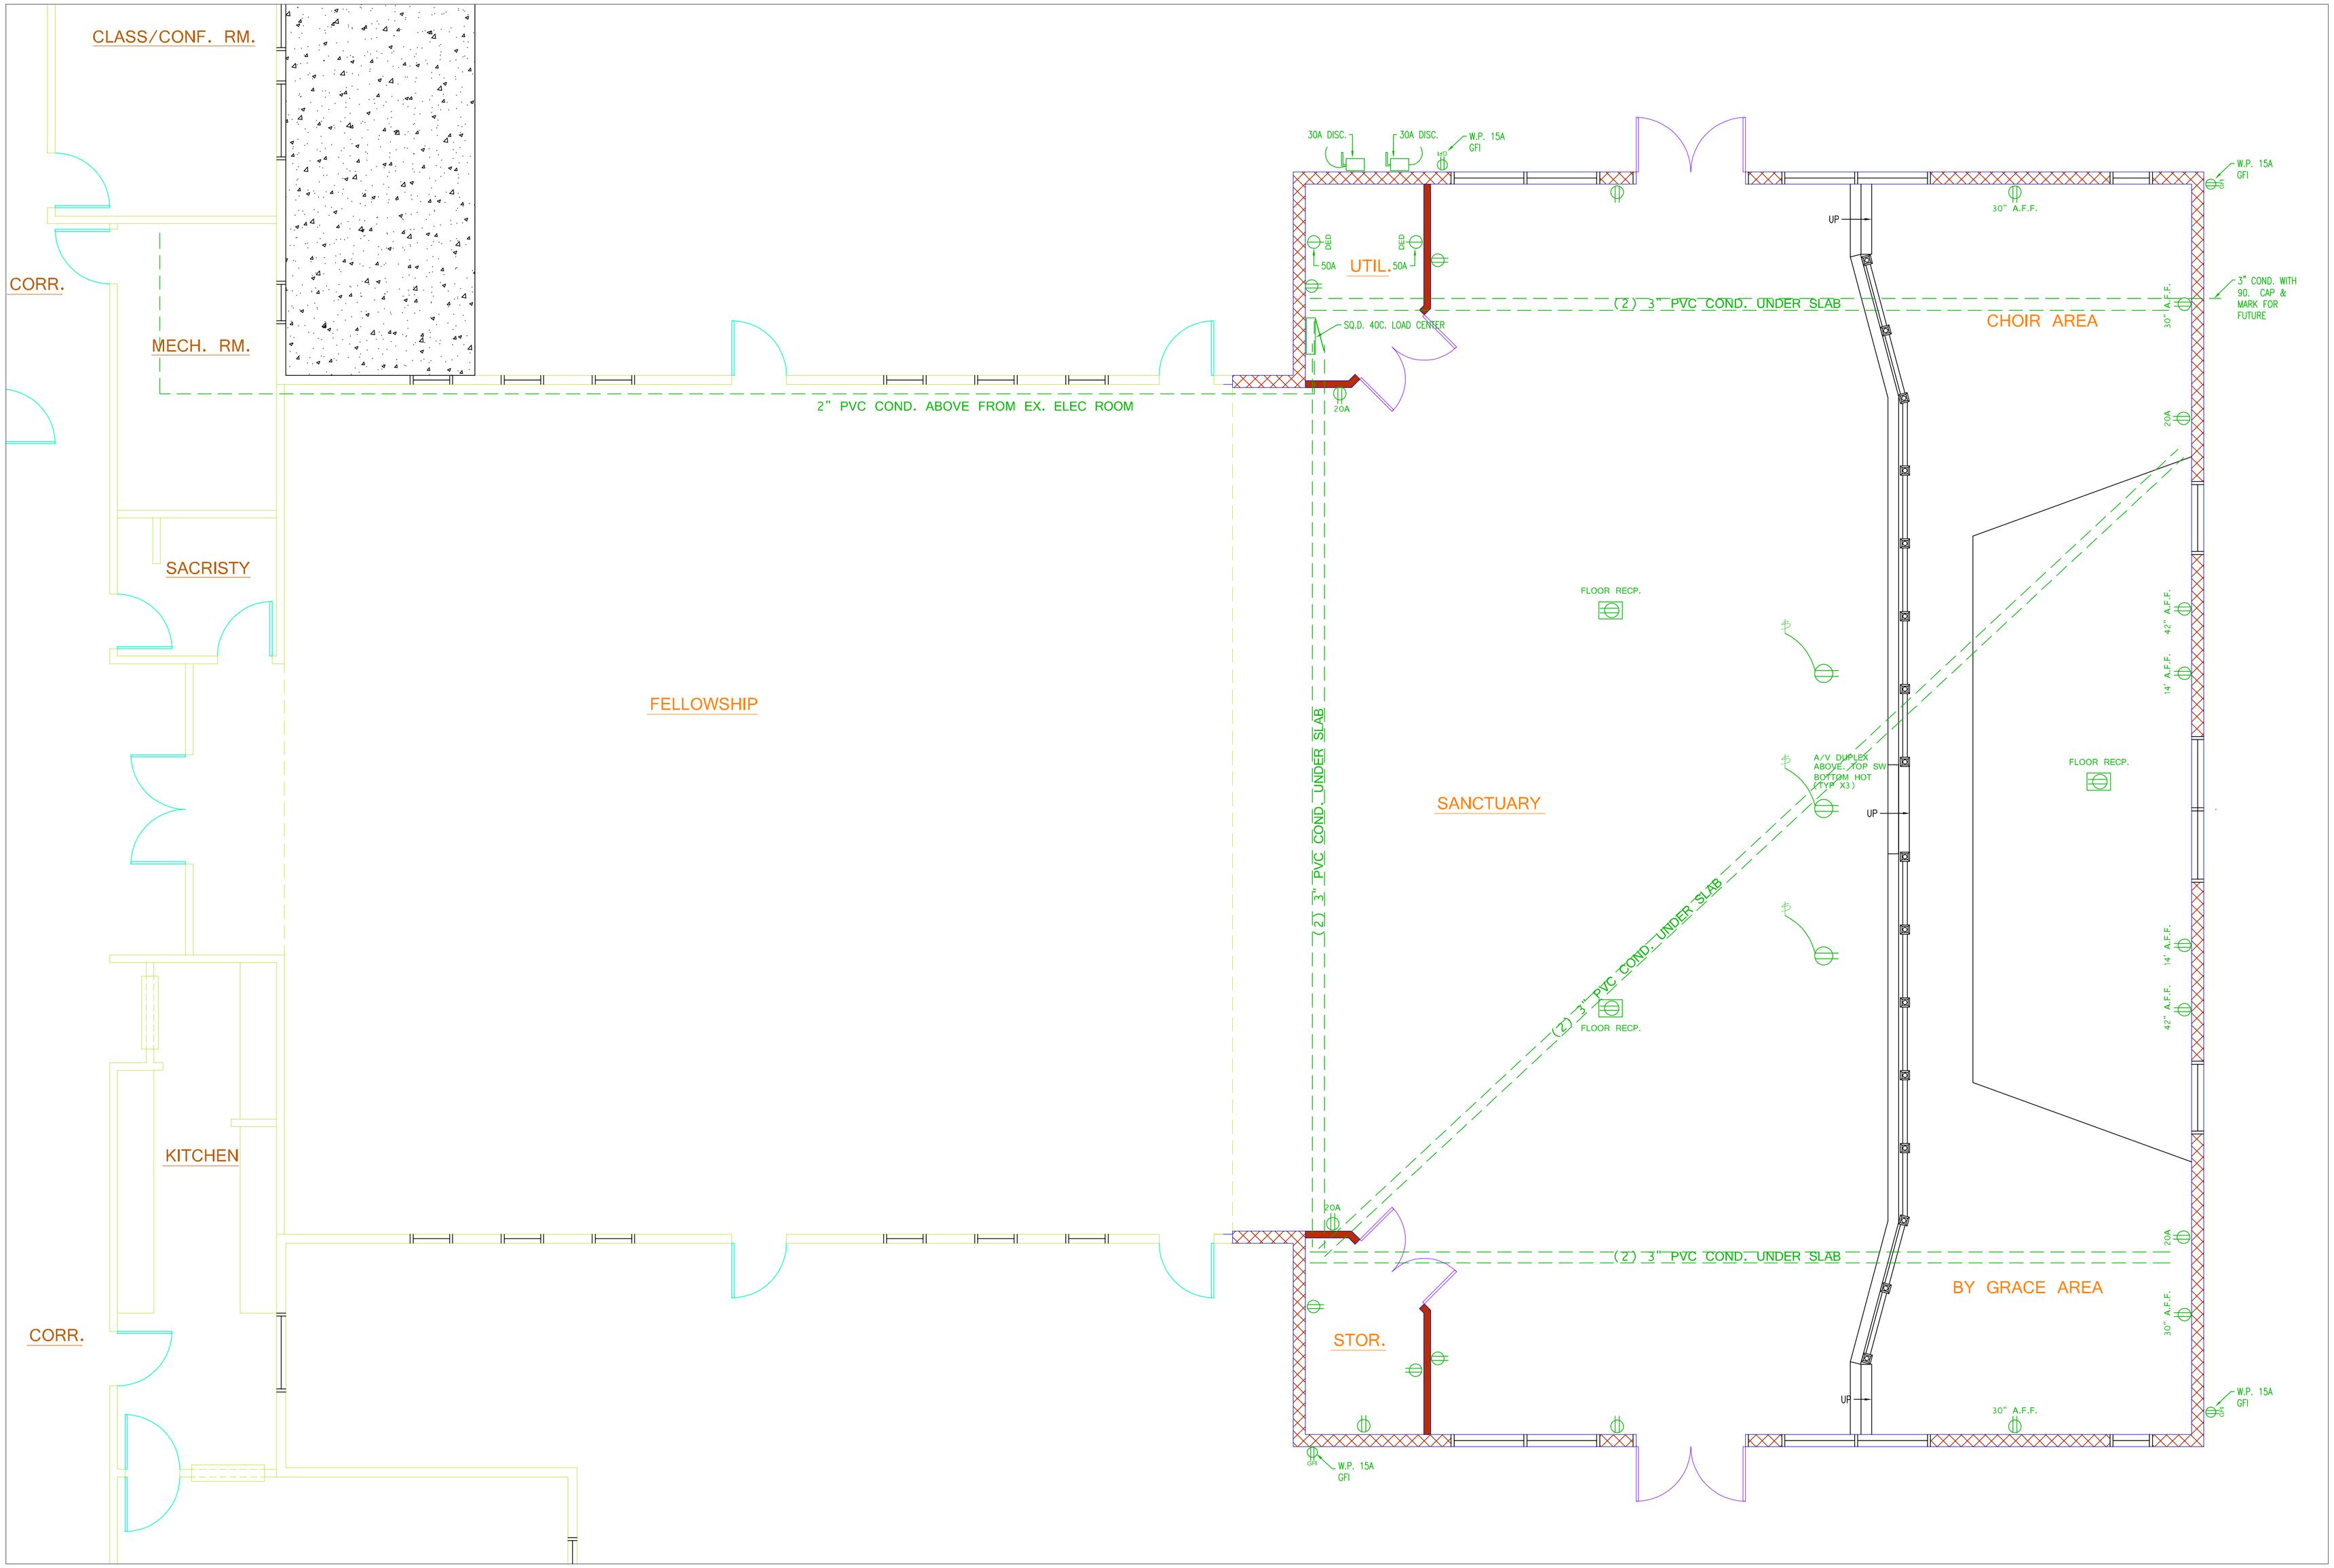

ELECTRICAL FLOOR PLAN

1/4" =1'-0"

Lic. No.: CGCCO 62731

Professional, Experienced Builders

269 S. OSPREY AVE. SARASOTA, FL 34236
941-365-1145 WWW.TOMWESSELCONSTRUCTION.COM

Project Information

LIVING LORD
LUTHERAN CHURCH

11120 SR 70
BRADENTON, FL 34202

Drawing Title

ELECTRICAL PLAN

OSBORN SHARP ASSOCIATES
2477 Stickney Point Rd.
Sarasota, Fl 34231
Ph: 941.922.5666

W. T. OSBORN
AR– 0006998

Submittals

	Issued For	Date
☑	review	5/18/09
☐	record	
☐	use	
☐	permit	
☐	other:	

Revisions

No	Description	Date

Control

designed	SMH
drawn	
checked	
scale	

Sheet No.

E1.0